Figure 4. Recommended construction details for APA portal frame bracing design with hold-downs (For use details see Table 2

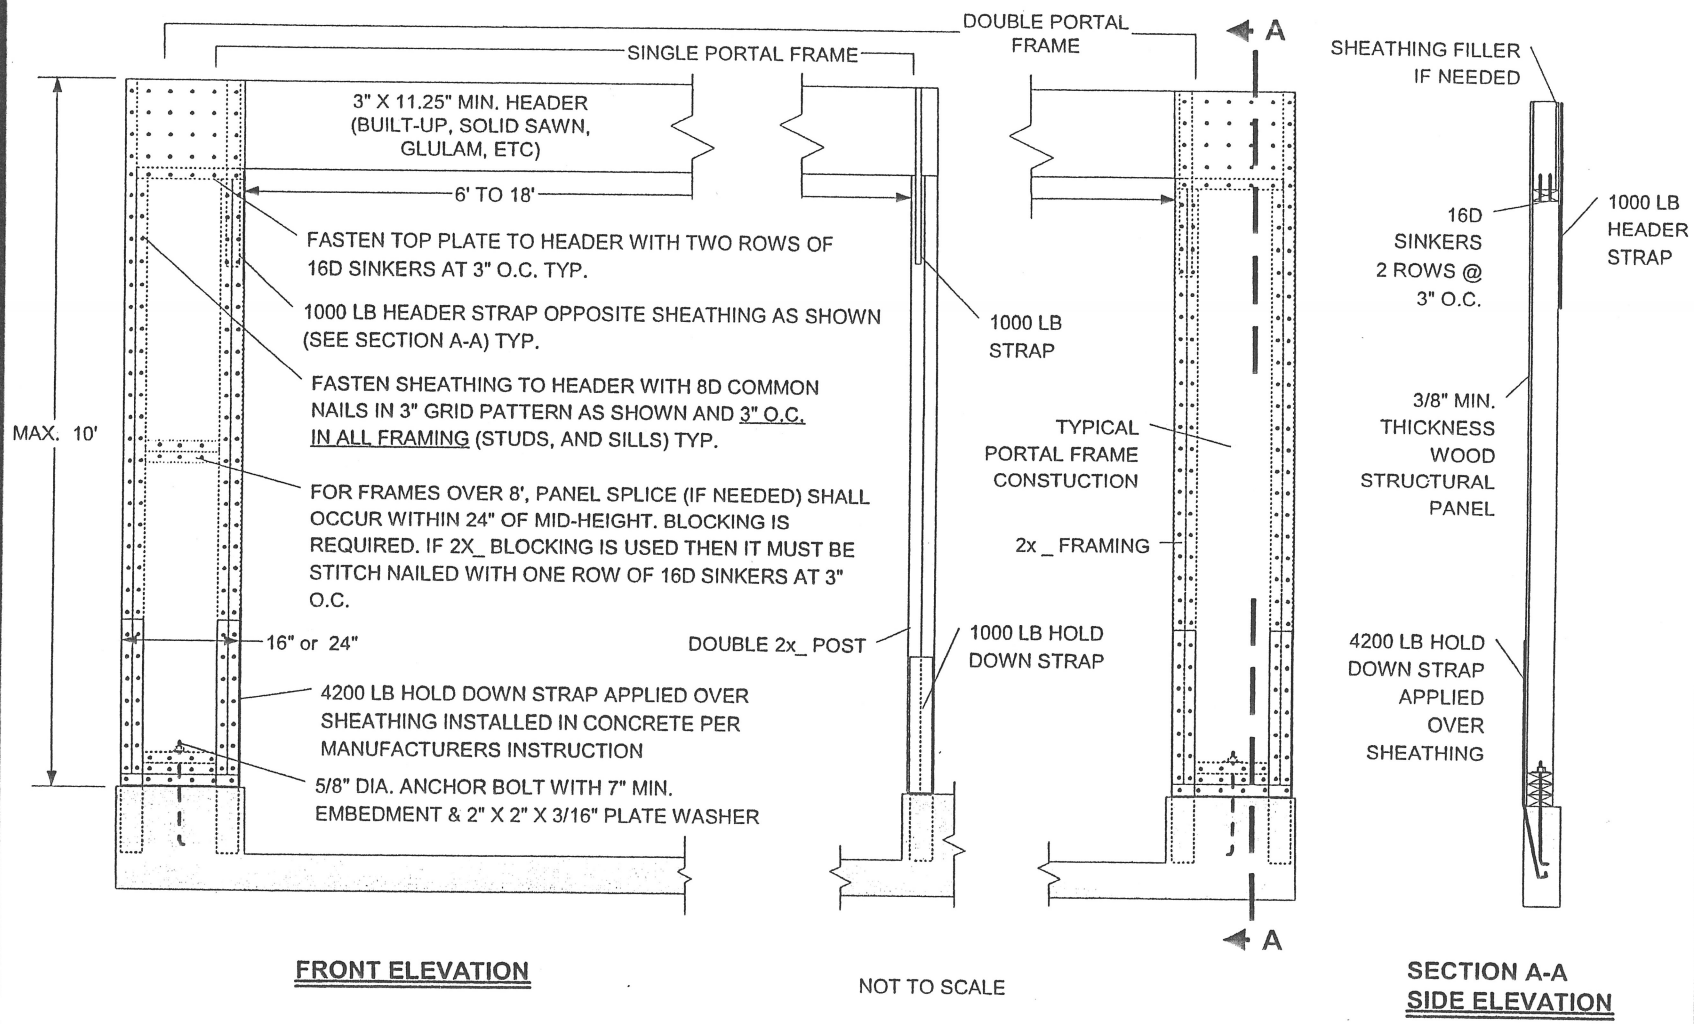

Portal Frame Bracing Design Detail:

City Of Idaho Falls
Building Department