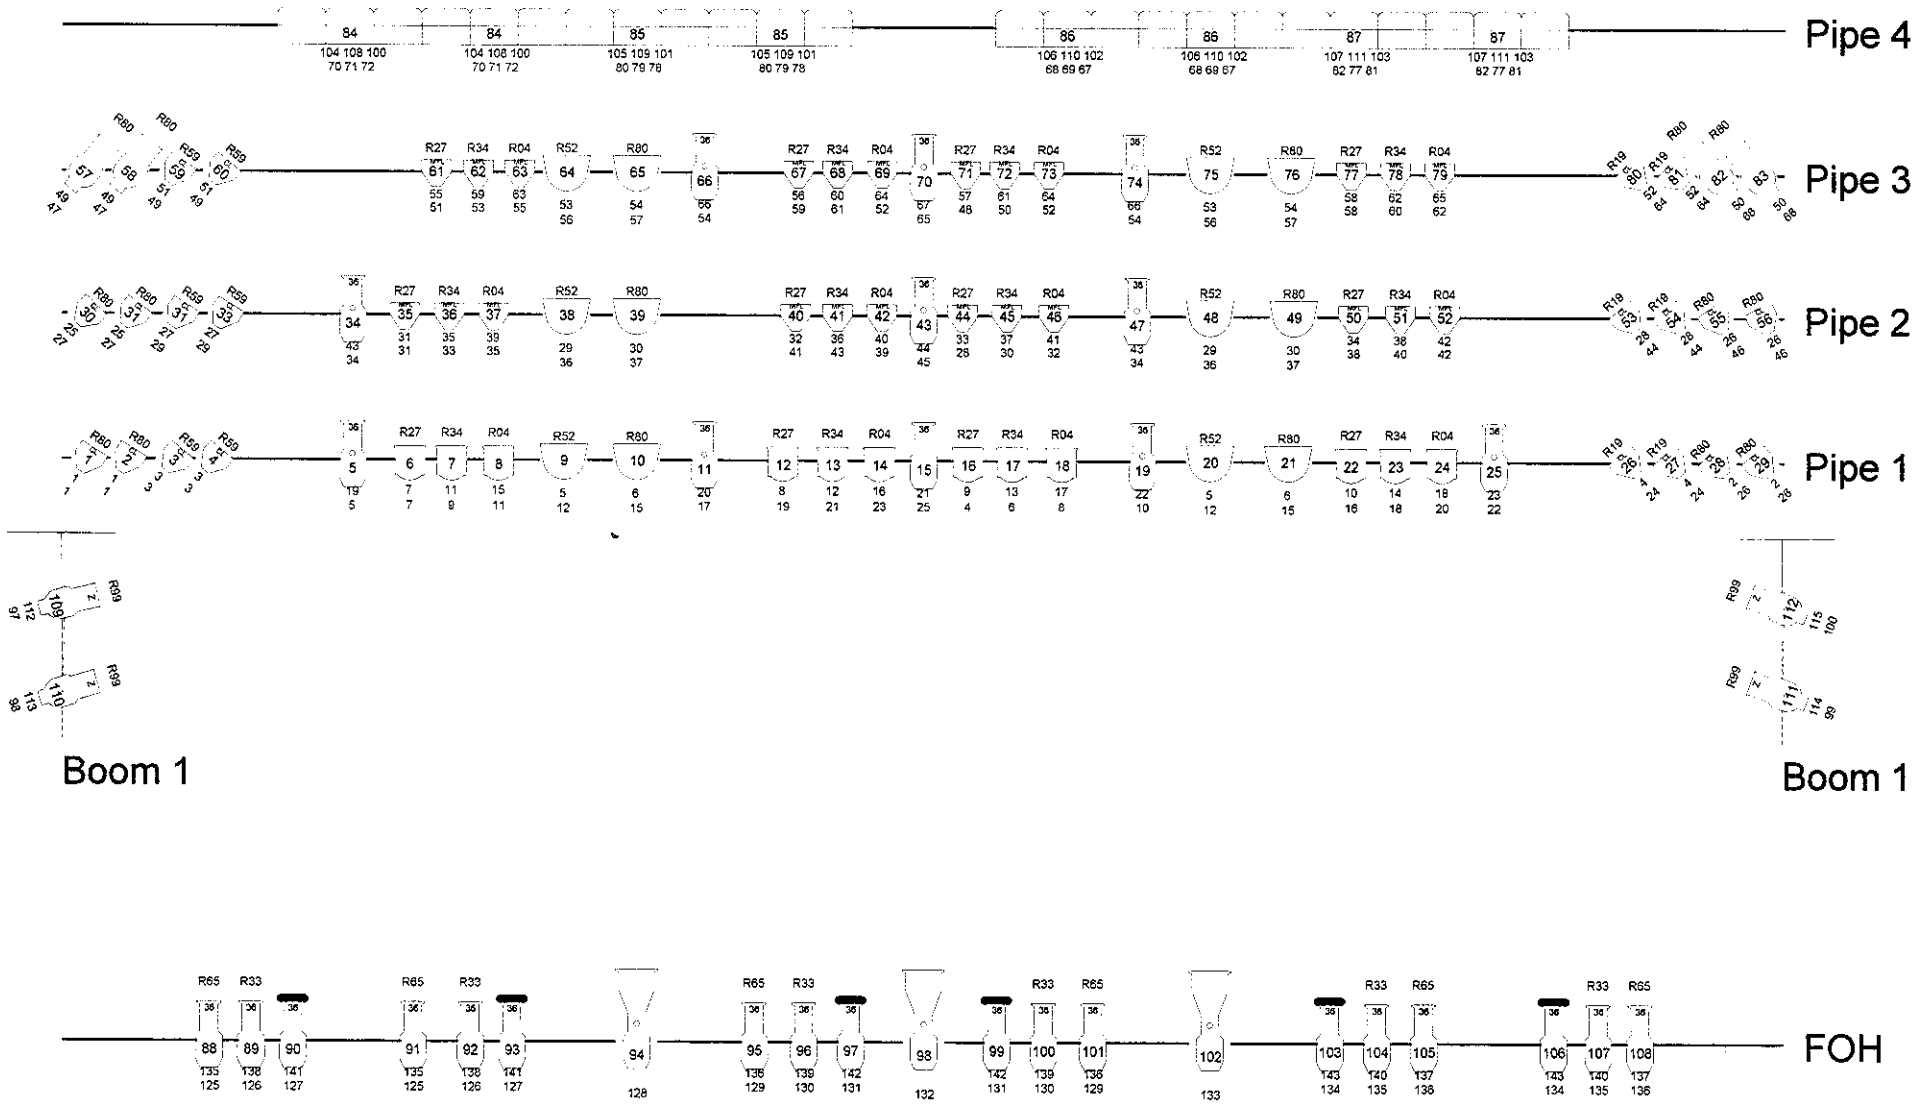

Idaho Falls Civic Auditorium	
Lighting Plan	
Dsgnr: Billy Willis	Sheet: 1 of 1
Console: ETC Express 72/144	Scale: 3/16 in = 1 ft
ver. 1.1	Date: 11/27/2006